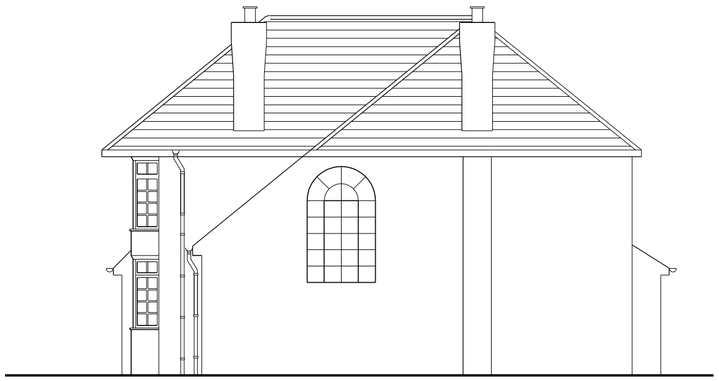

SIDE ELEVATION

REAR ELEVATION

SIDE ELEVATION

NO DIMENSIONS ARE TO BE SCALED FROM THE DRAWING

BUILDING CONTRACTOR TO CHECK ALL DIMENSIONS PRIOR TO COMMENCING WITH BUILDING WORKS.

ALL BUILDING WORKS TO BE CARRIED OUT IN ACCORDANCE LOCAL AUTHORITY APPROVED DRAWINGS AND CERTIFICATES.

BUILDING CONTRACTOR TO CHECK ALL RELEVANT SITE CONDITIONS PRIOR TO COMMENCING WITH BUILDING WORKS.

REVISIONS

No.	DESCRIPTION	DATE

CLIENT

MR H

SITE – LOCATION

WARE
HERTFORDSHIRE

PROJECT

EXISTING
ELEVATIONS

ROOM-BY-ROOM (UK) LTD

ARCHITECTURAL

t.01920-424280 m.07814-146779

14 HAZELDELL
Watton-at-Stone
Hertford
Hertfordshire
SG14 3SN

DATE JAN.04 SCALE 1:100 DRAWING NO. 2750.04.03 REV. –